


Northline Distribution Center | Synthetic RP-01

FICTIONAL DEMONSTRATION ONLY. NOT FOR BID OR CONSTRUCTION.

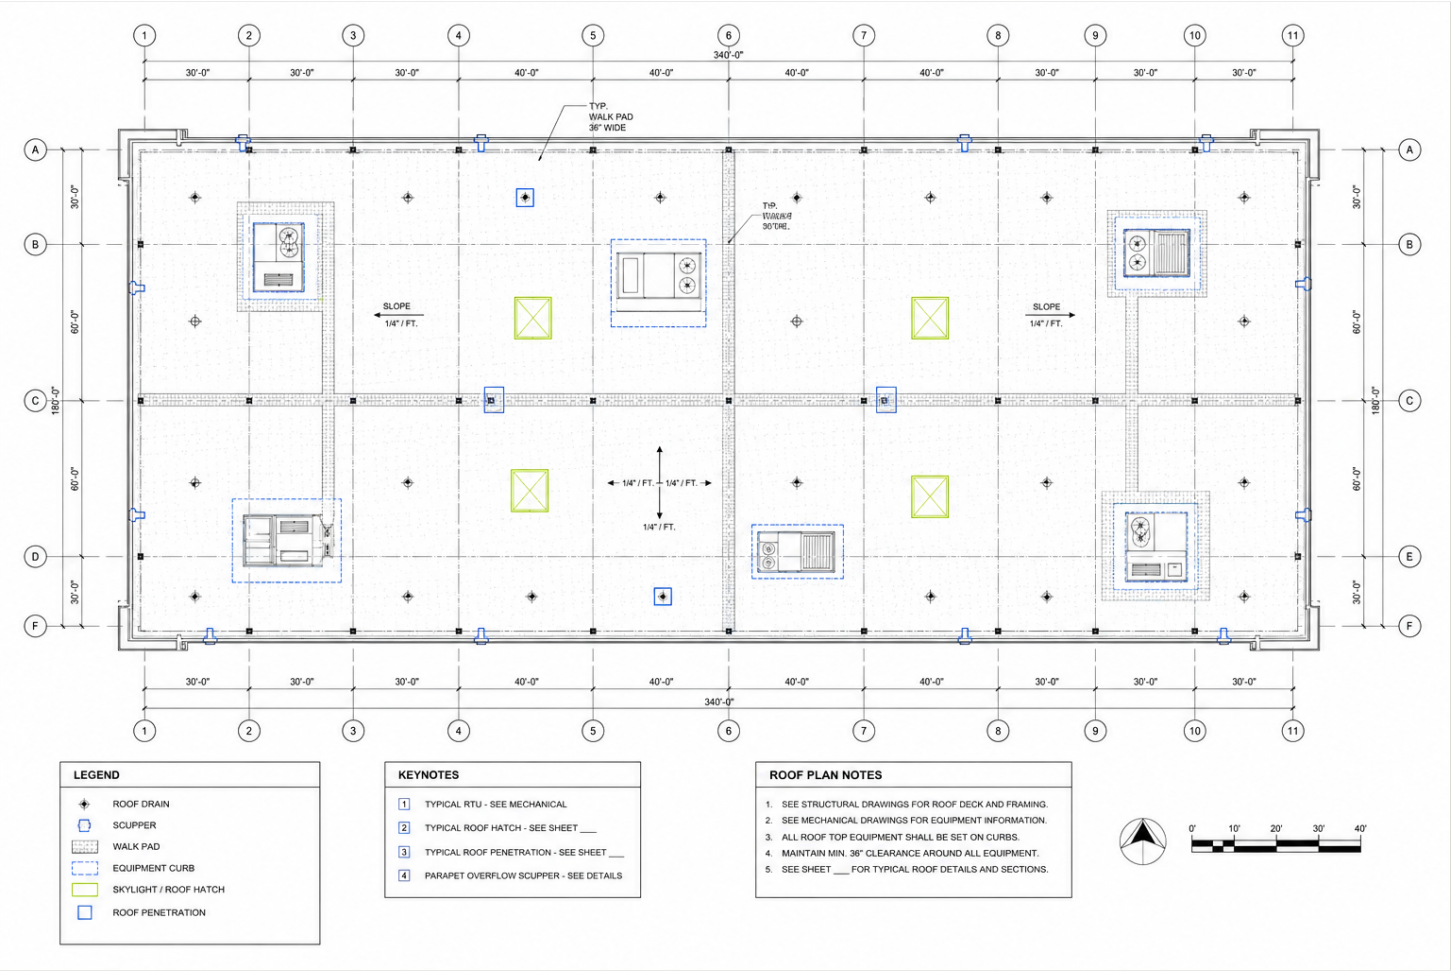

THE PROOFLINE Evidence index

- 01

Main roof area
184,320 SF | EV-001
Synthetic polygon
- 02

Perimeter edge
1,600 LF | EV-002
Synthetic trace
- 03

Primary drains
12 EA | EV-003
Symbol count
- 04

RTU curbs
5 EA | EV-005
MEP coordination

HUMAN REVIEW REQUIRED